


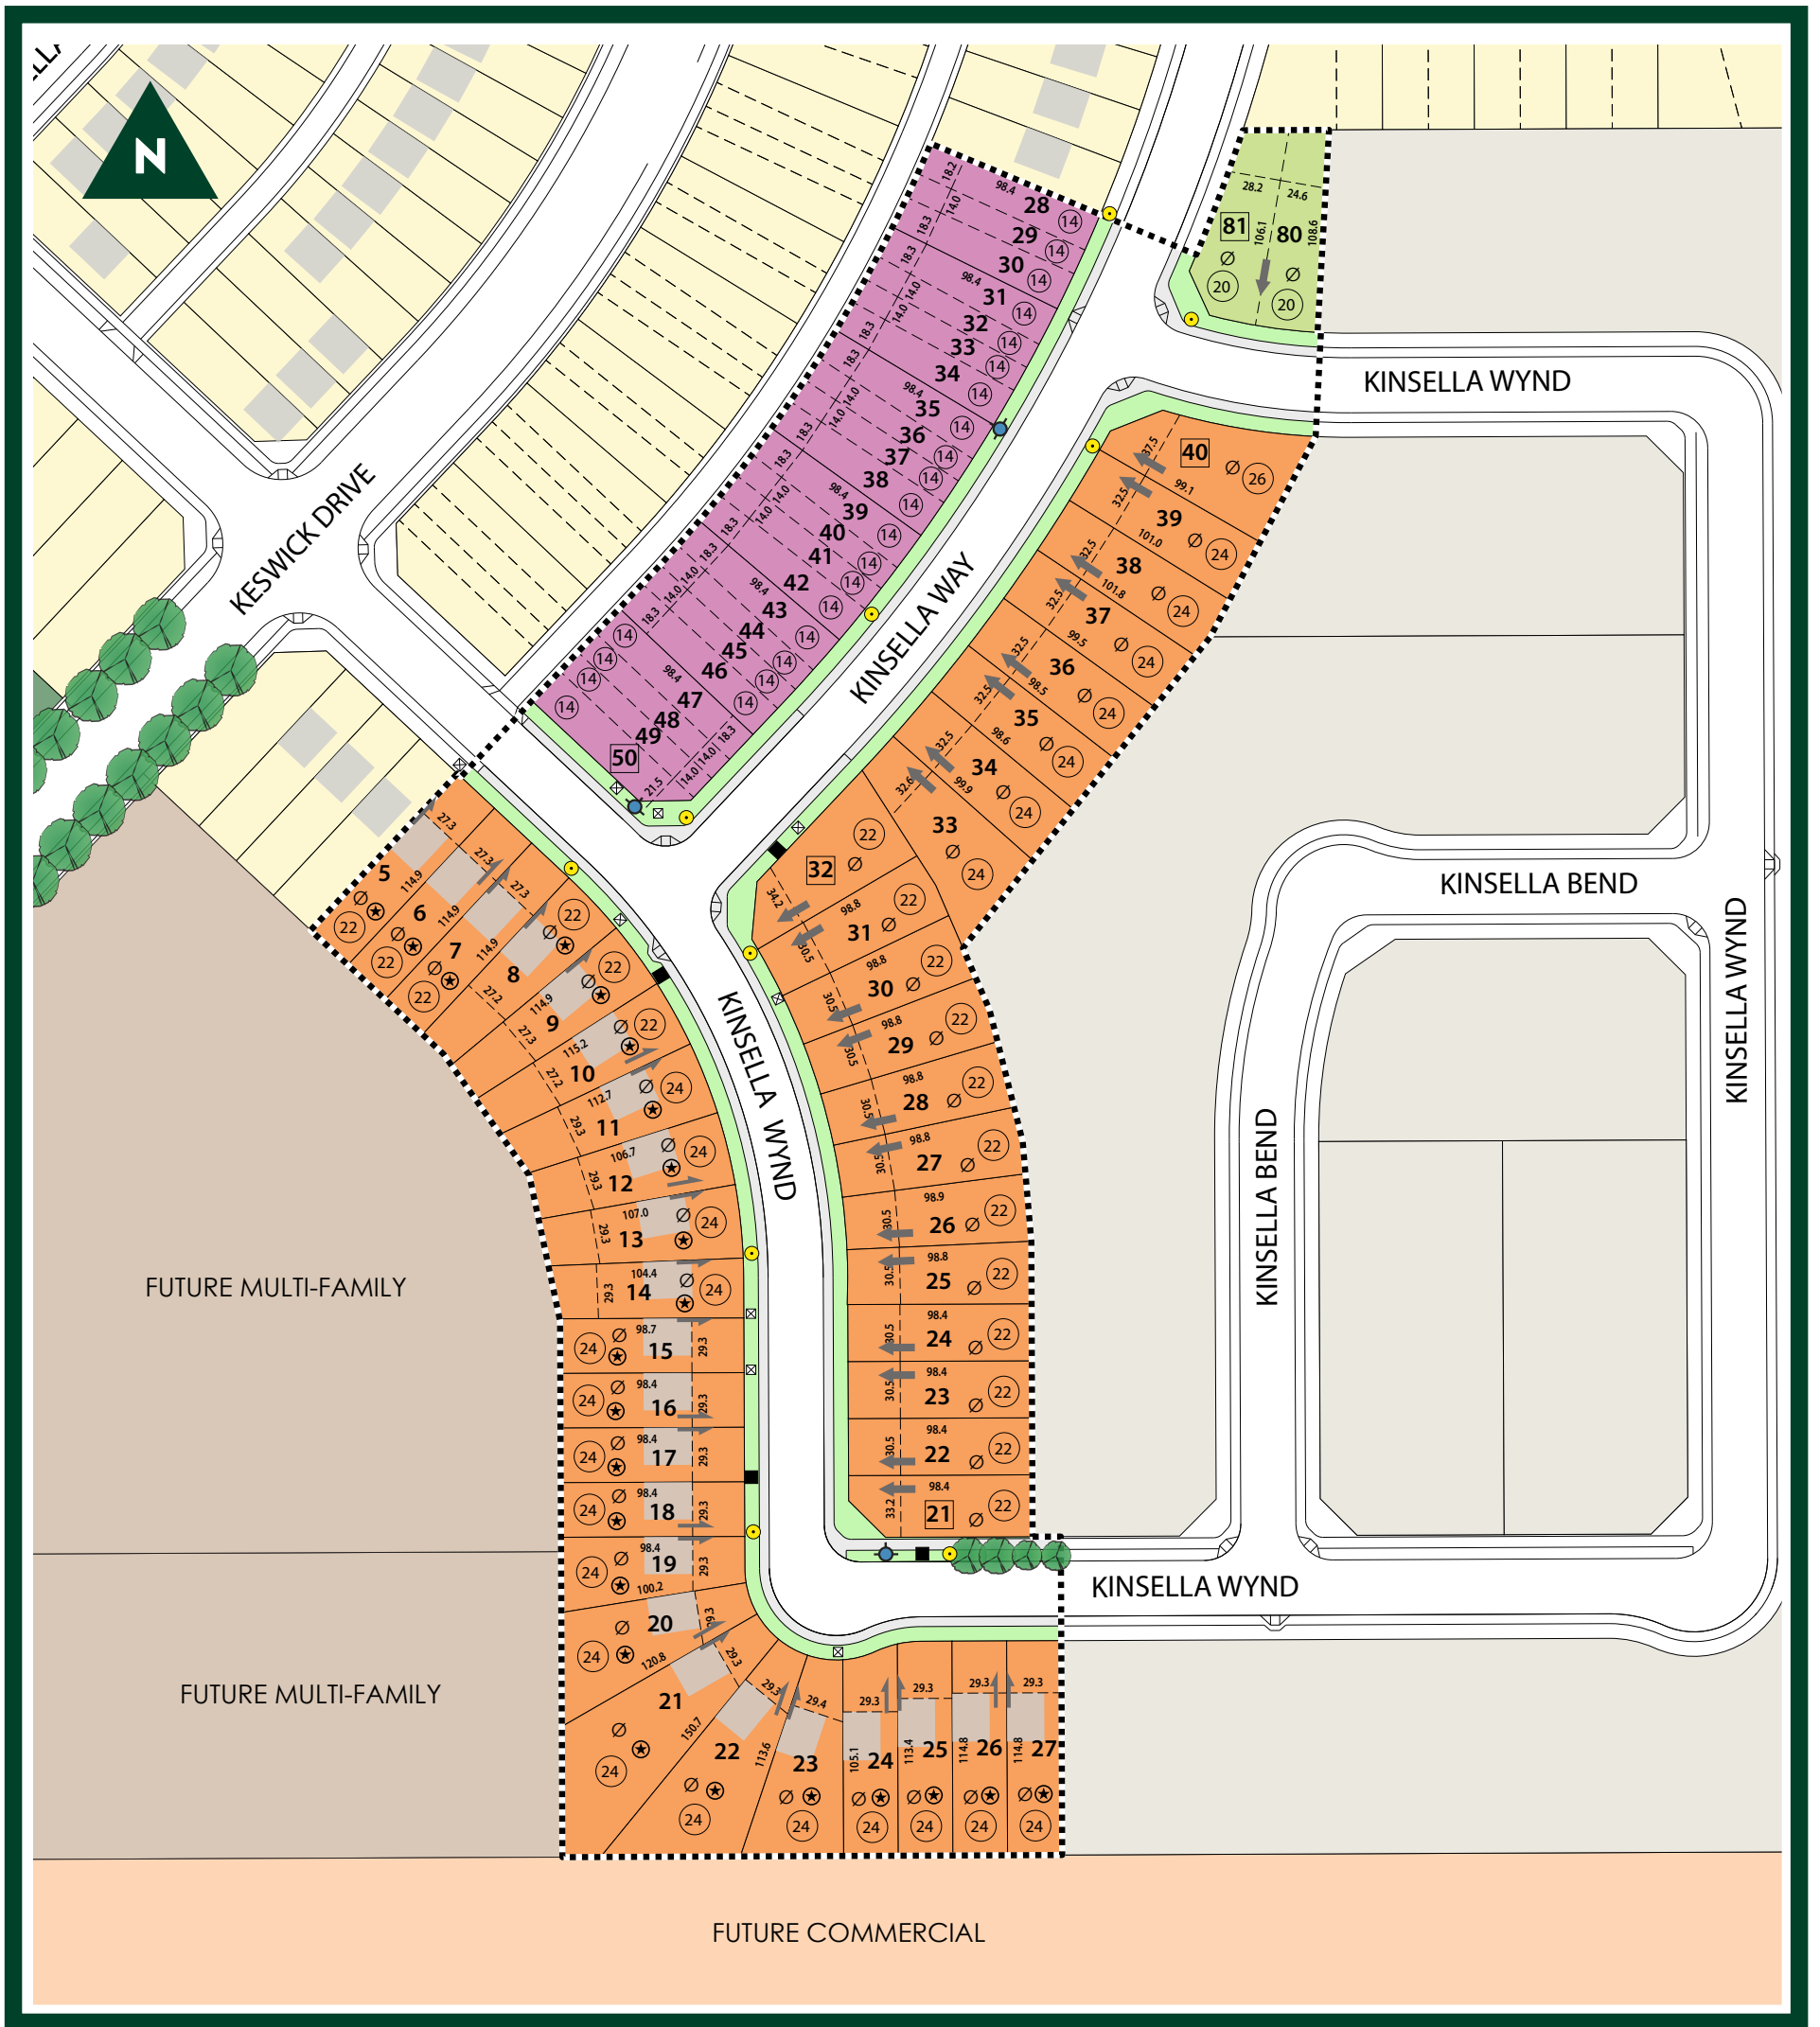

LEGEND

- | | | | |
|---|---|---|--|
|  Existing Residential |  Suggested House Width in Feet at Frontage Shown |  Light Standard |  Wood Screen Fence |
|  Front Drive |  Lot Frontage |  Fire Hydrant |  Noise Attenuation Fence |
|  Townhome |  Requires Special Treatment |  Driveway Location |  Roof Leader Connection to Storm Service Required |
|  Duplex |  Transformer |  Proposed Tree/Shrub Locations (Subject to Change) |  200 Amp Ready |
|  Future Residential |  Pedestal / Vault |  Phase Boundary | |
|  Zero Lot Line | | | |

July 2026